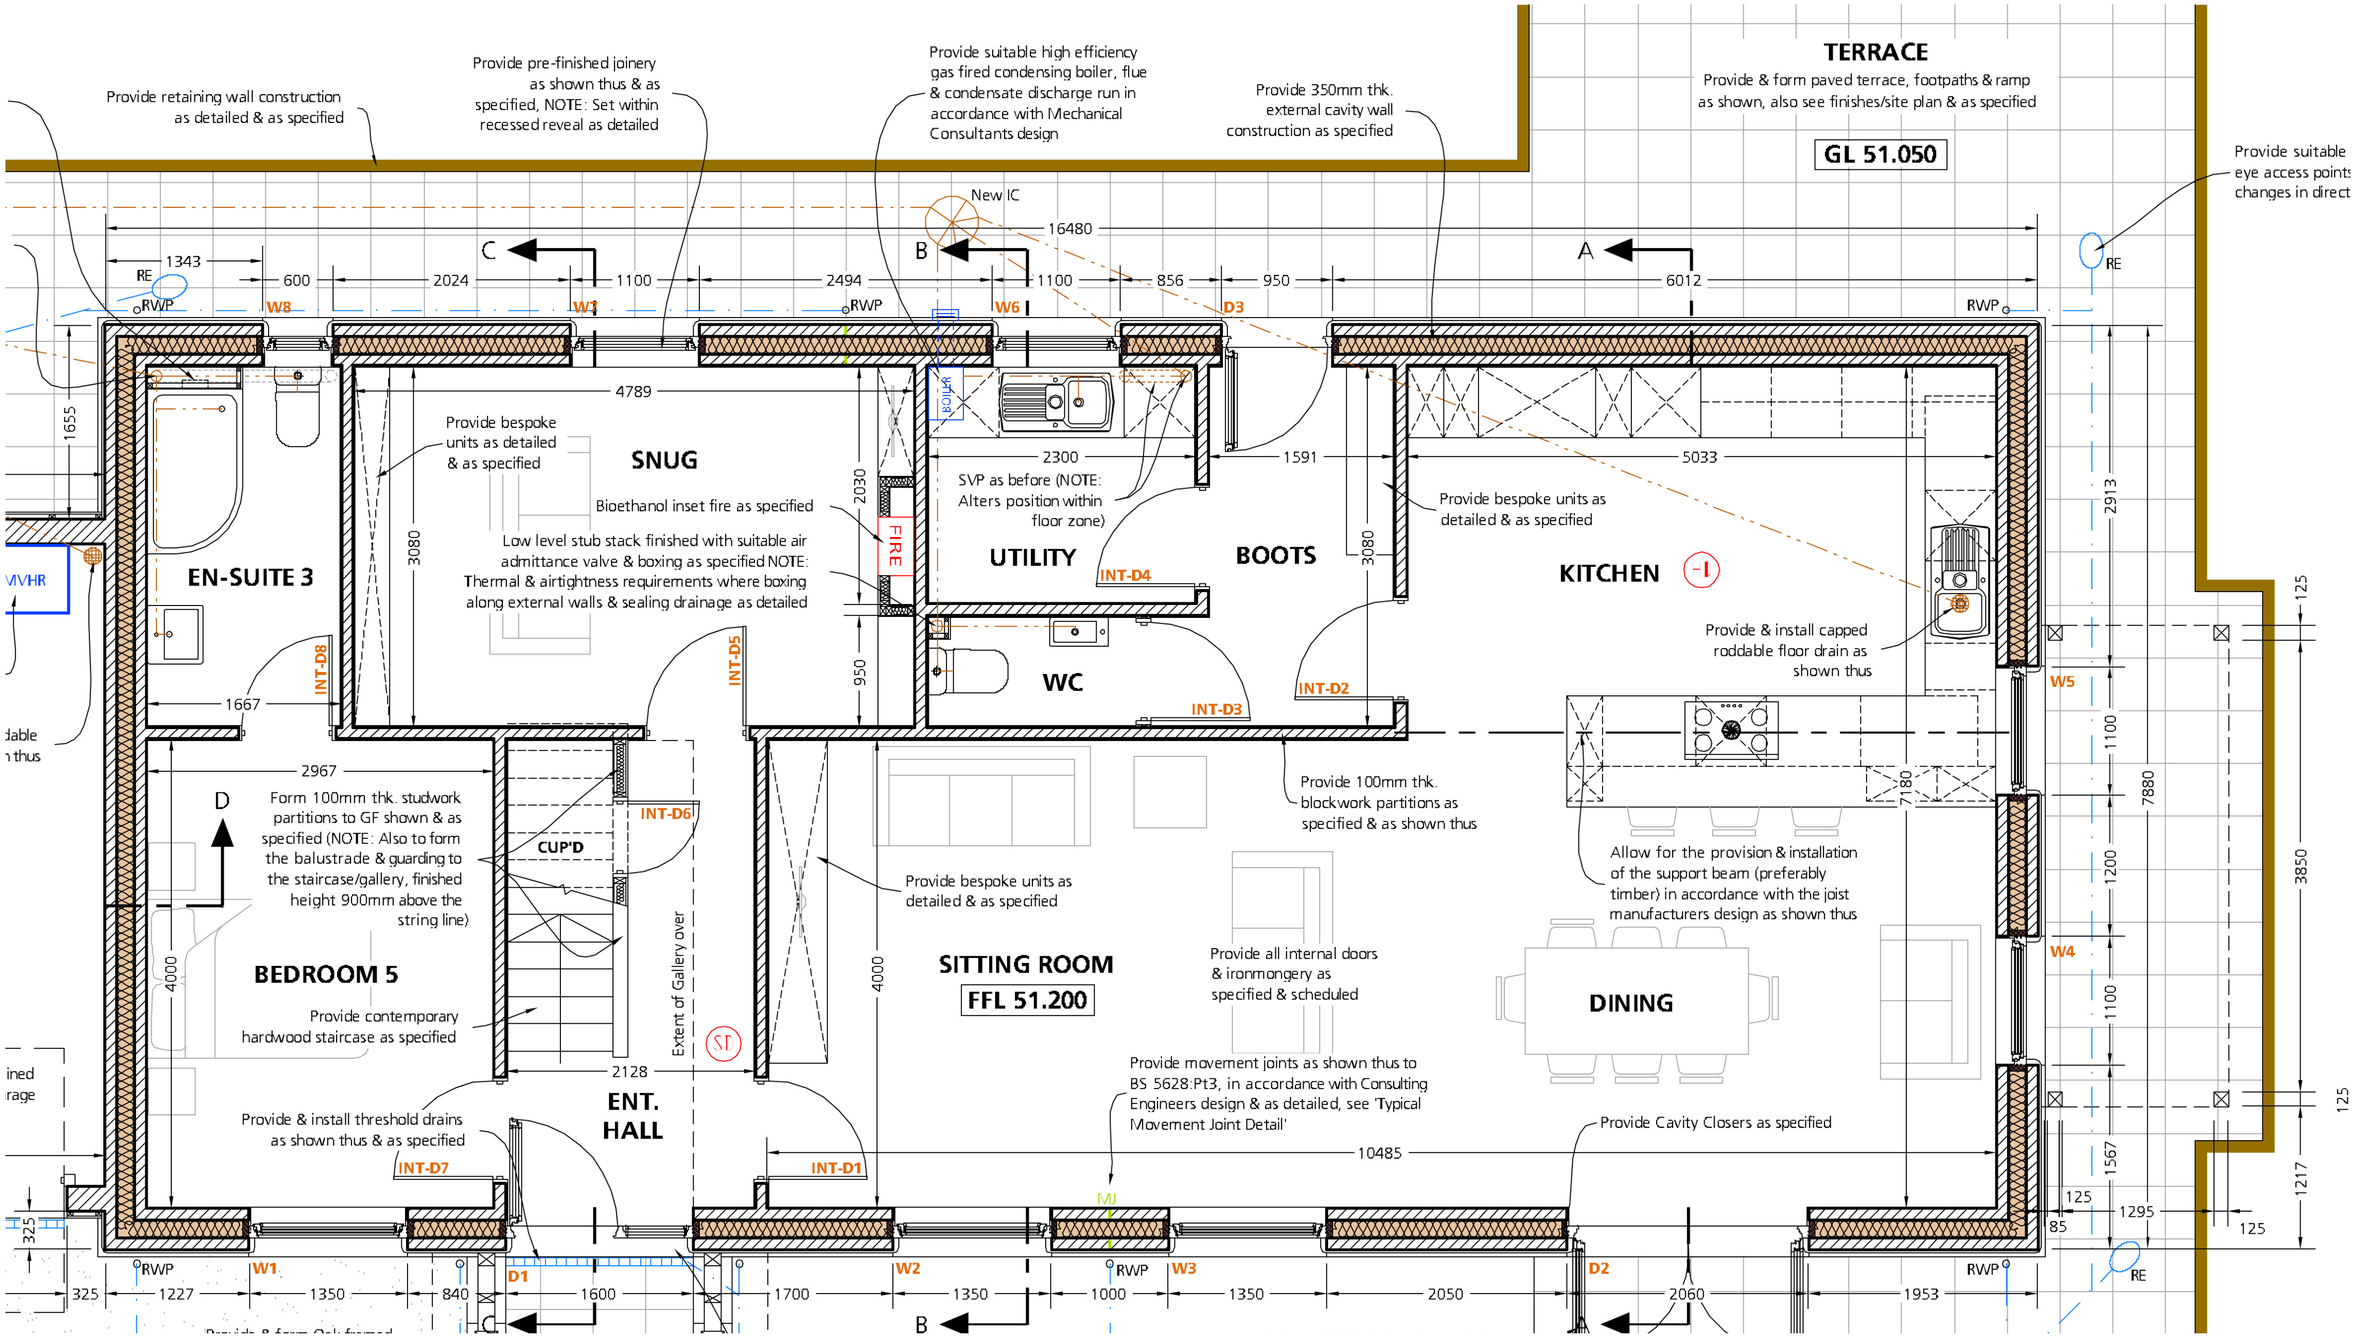

FLOOR PLAN EXAMPLE

This example is for demonstration purposes only. Please verify all specifics with the applicable building and land use codes.